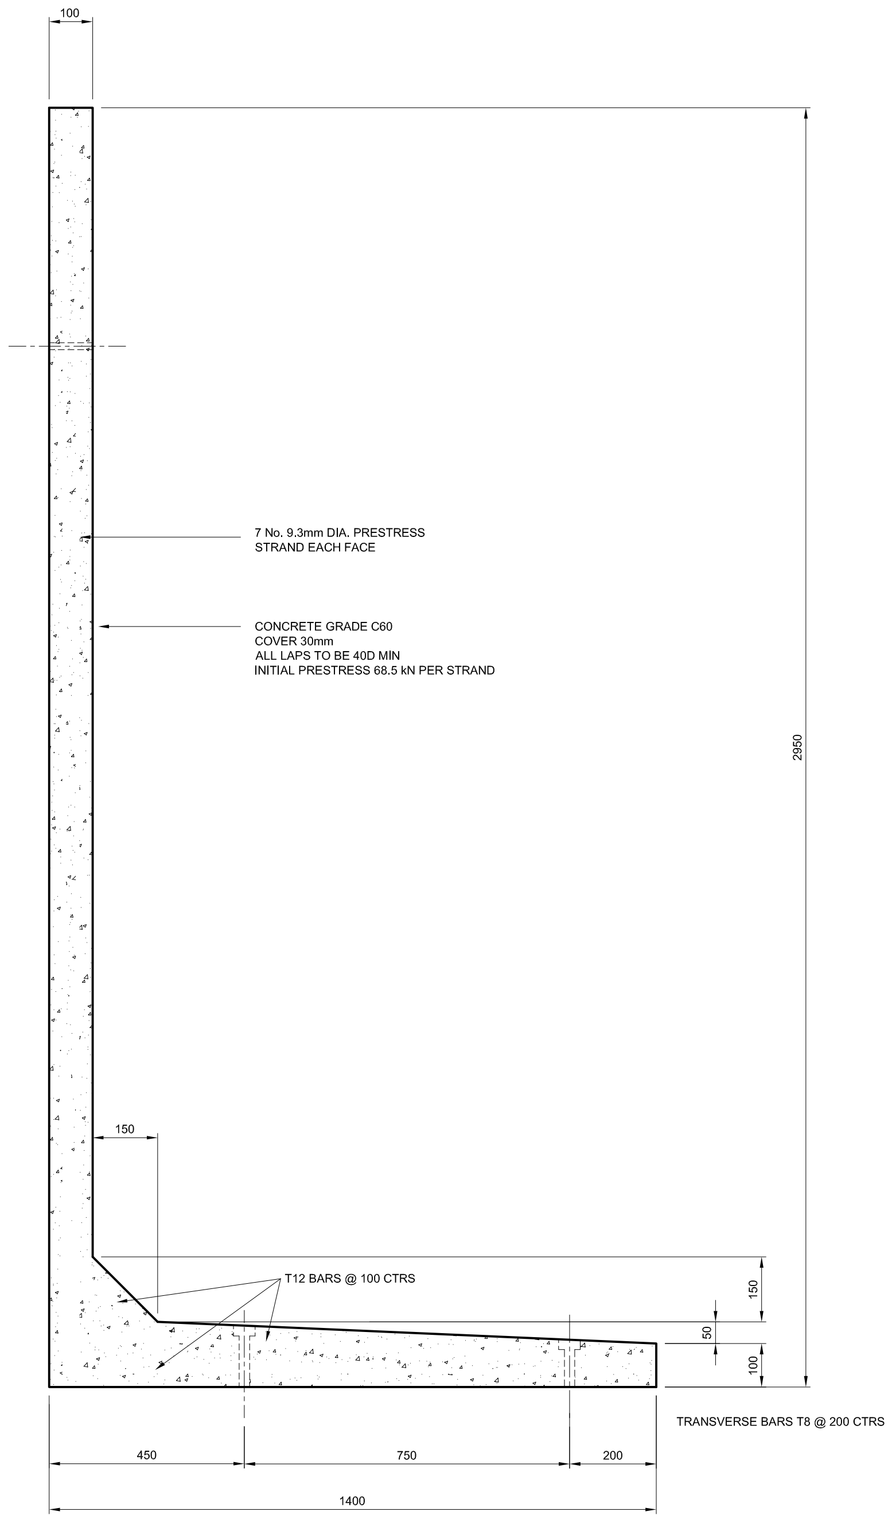

TYPICAL SECTION THROUGH 2950mm WALL UNIT

1.245 TONNES PER 2950mm WALL UNIT

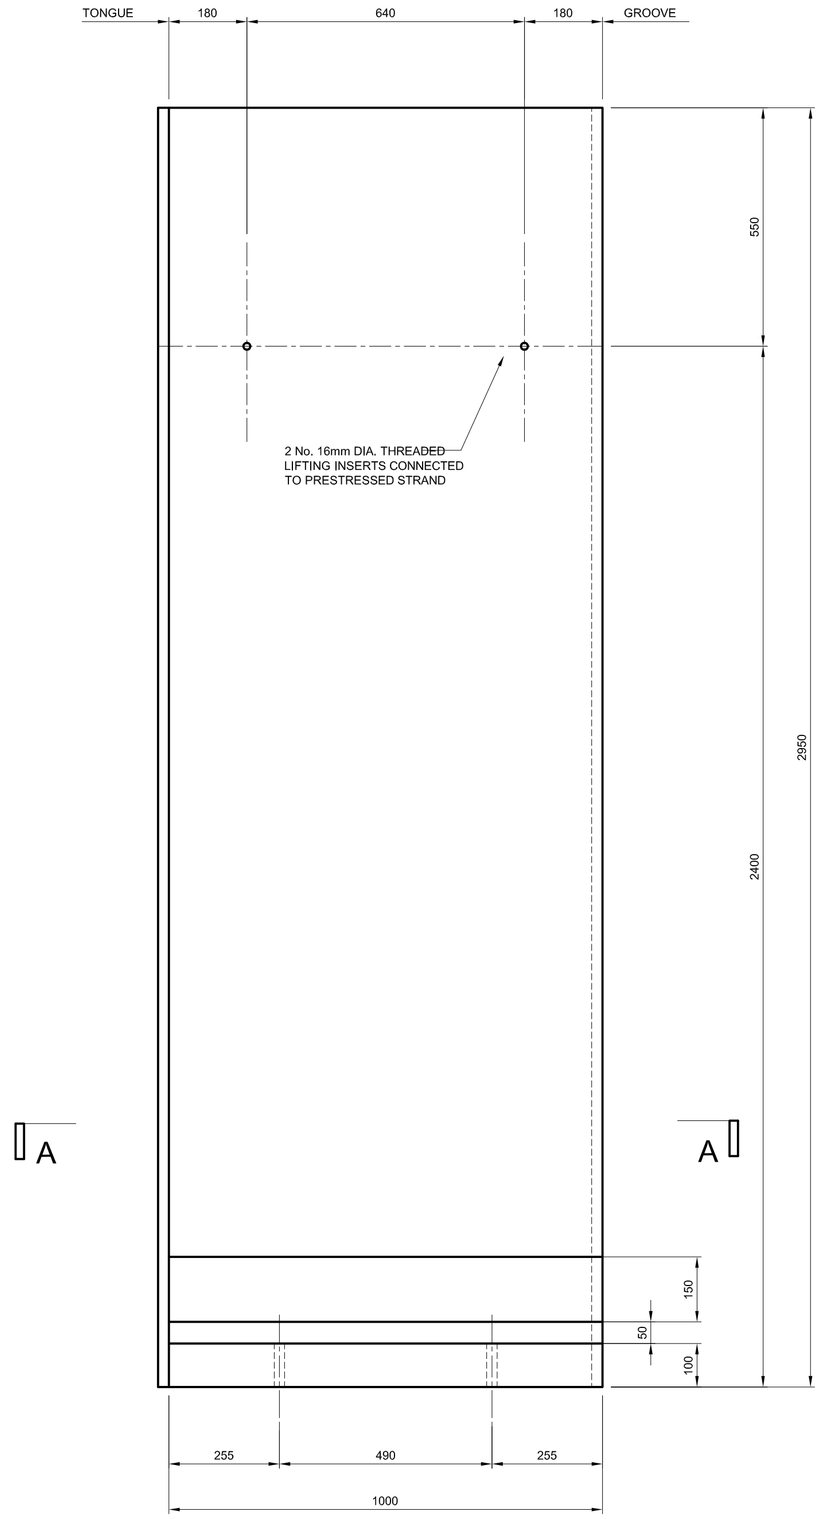

ELEVATION ON 2950mm WALL UNIT

RC REMOVED FOR CLARITY

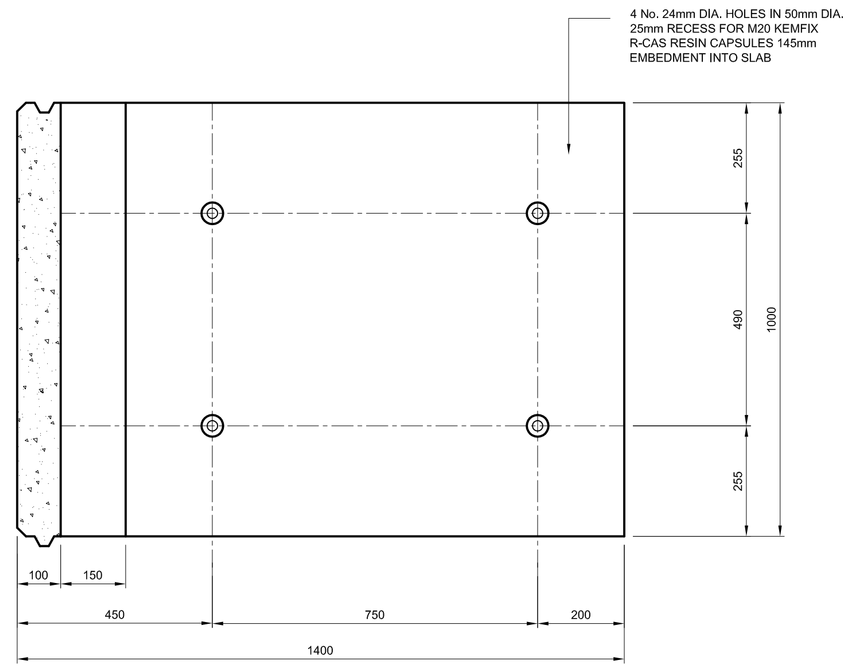

SECTION A-A
PLAN ON ANCHOR BOLT SETTING OUT

IN THE EVENT OF ANY ENGINEERING QUERIES CONTACT

Civil Engineers
Structural Engineers
Highways and Drainage Engineers
Party Wall Surveyors
Expert Witness and Litigation Support

CANHAM CONSULTING

Canham Consulting Ltd The Old School School Lane Norwich
Norfolk NR7 0EP Tel: 01603 430650 Fax: 01603 430651
Email: mail@canhamconsulting.co.uk www.canhamconsulting.co.uk

rev	date	details	by
P3	14.02.06	ISSUED FOR APPROVAL	CND
P2	26.02.04	ISSUED FOR REVIEW	CND
P1	11.02.04	ISSUED FOR INFORMATION ONLY	CND

DRAWINGS WITH A P REVISION SUFFIX ARE PRELIMINARY ONLY AND NOT FOR CONSTRUCTION

project
POUNDFIELD PRODUCTS LTD
STANDARD DRAWINGS

client
POUNDFIELD PRODUCTS LTD

title
2950mm WALL UNIT
STANDARD PRODUCTION
DRAWING

drawn	design	checked	scales	date
CND	PP	PJF	1:10	09.02.04

project reference	drawing number	revision
10783	05	P3

PP A1 0100: CAD DRAWING NOT TO BE HAND MODIFIED OR SCALED IF IN DOUBT ASK

POUNDFIELD PRODUCTS
MANUFACTURERS OF PRE-STRESSED AND PRECAST CONCRETE
The Grove Creeting St. Peter Ipswich Suffolk IP6 8QG
TEL: 01449 723150 Fax: 01449 723151 www.poundfield.com

© This drawing is copyright and is not to be reproduced without the permission of Poundfield Products Ltd